공항국고 현황도

강남구 공항동 4-150　　S = 1 : 1,200

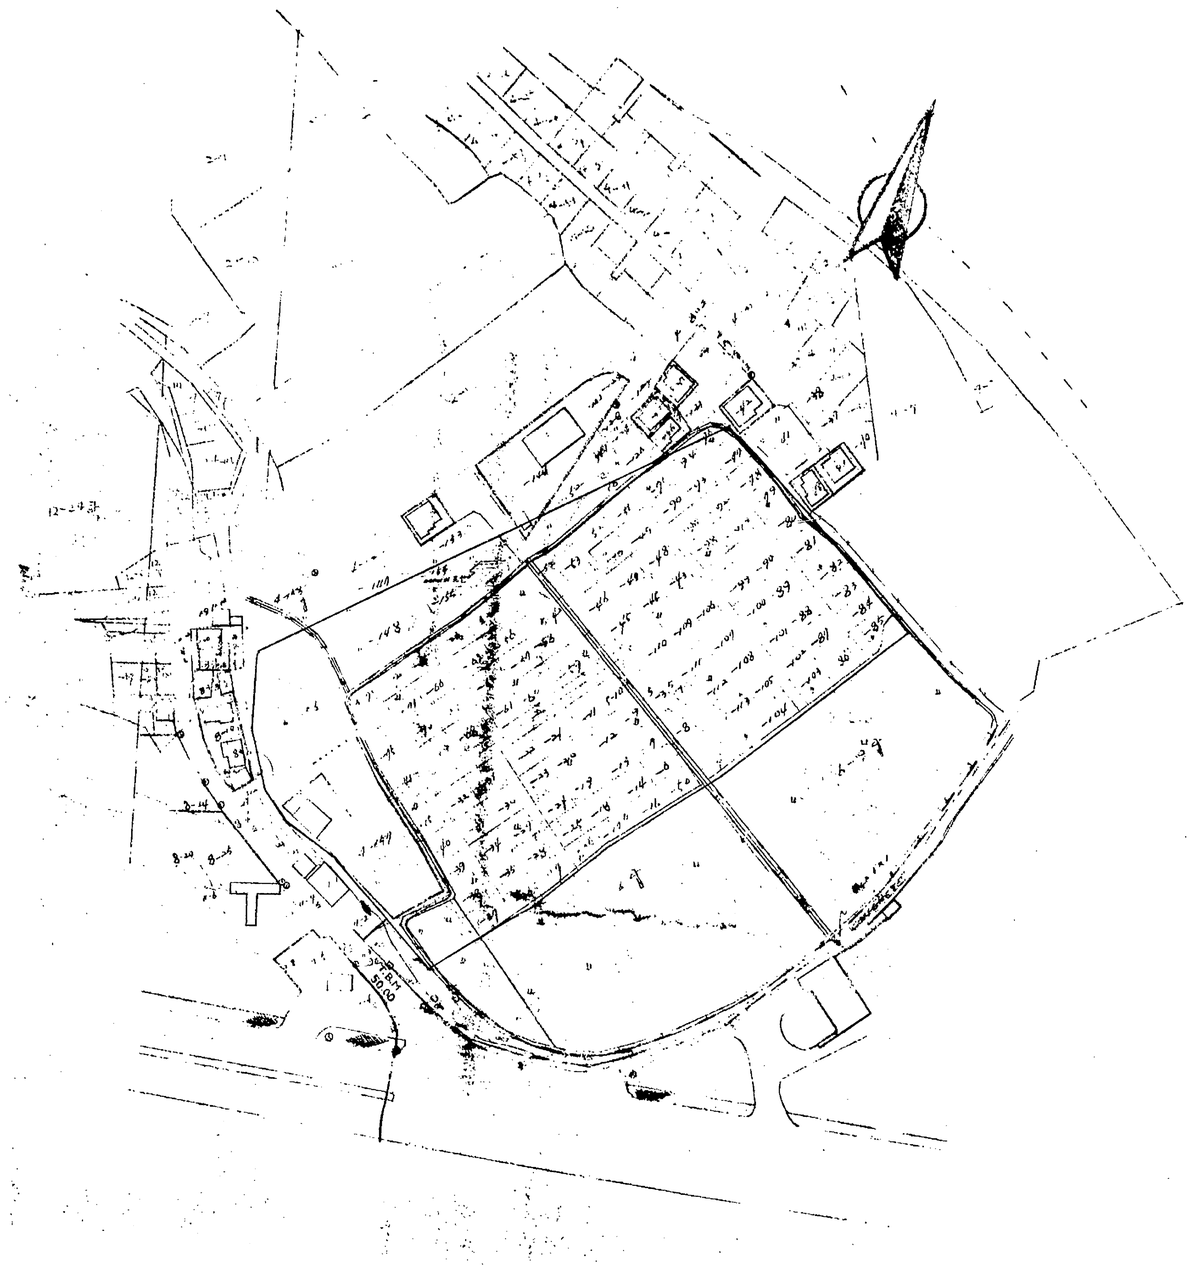

주식회사 고려종합기술공사 KOREA CONSULTANT & ENGINEERING CORP. SEOUL KOREA	TITLE OF PROJECT	DRAWN BY		SCALE	
		TRACED BY		DRAWING NO	
	TITLE OF SHEET	CHECKED BY		SHEET NO	
		APPR'D BY			

지 적 도

공항국교 도 = 1 : 1,200

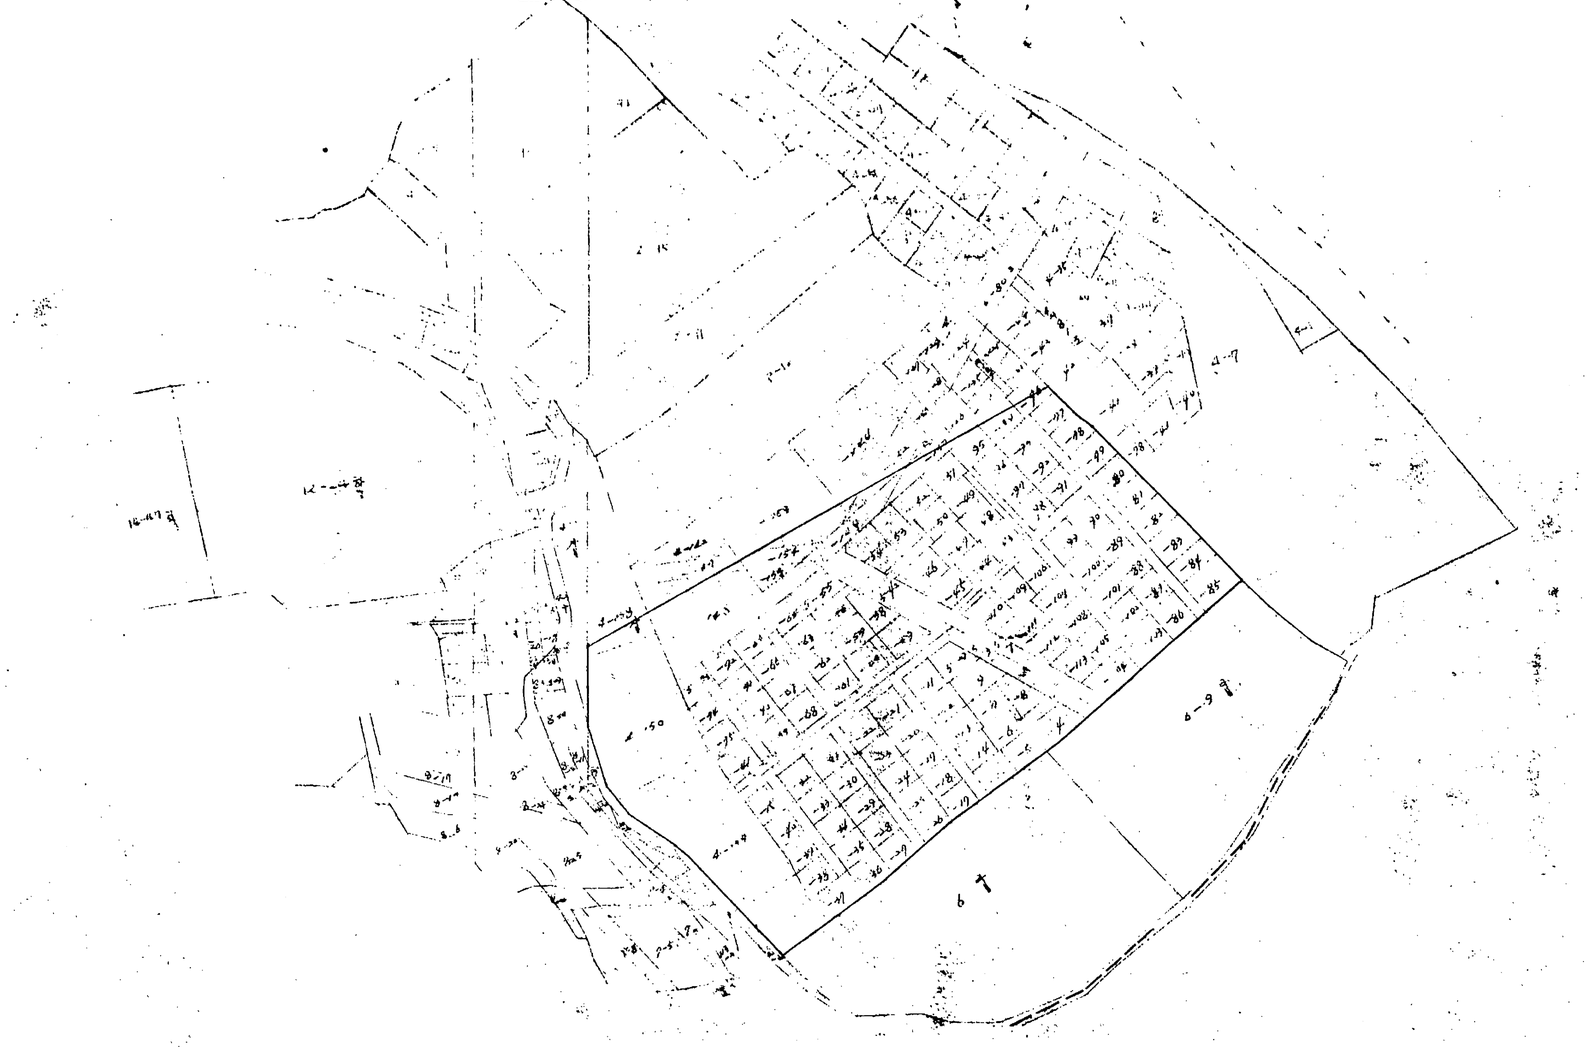

주식회사 고려종합기술공사 KOREA CONSULTANT & ENGINEERING CORP. SEOUL KOREA	TITLE OF PROJECT	DRAWN BY		SCALE	
		TRACED BY		DRAWING NO	-
	TITLE OF SHEET	CHECKED BY		SHEET NO	
		APPR'D BY			