현황측량도

SCALE = 1 : 600

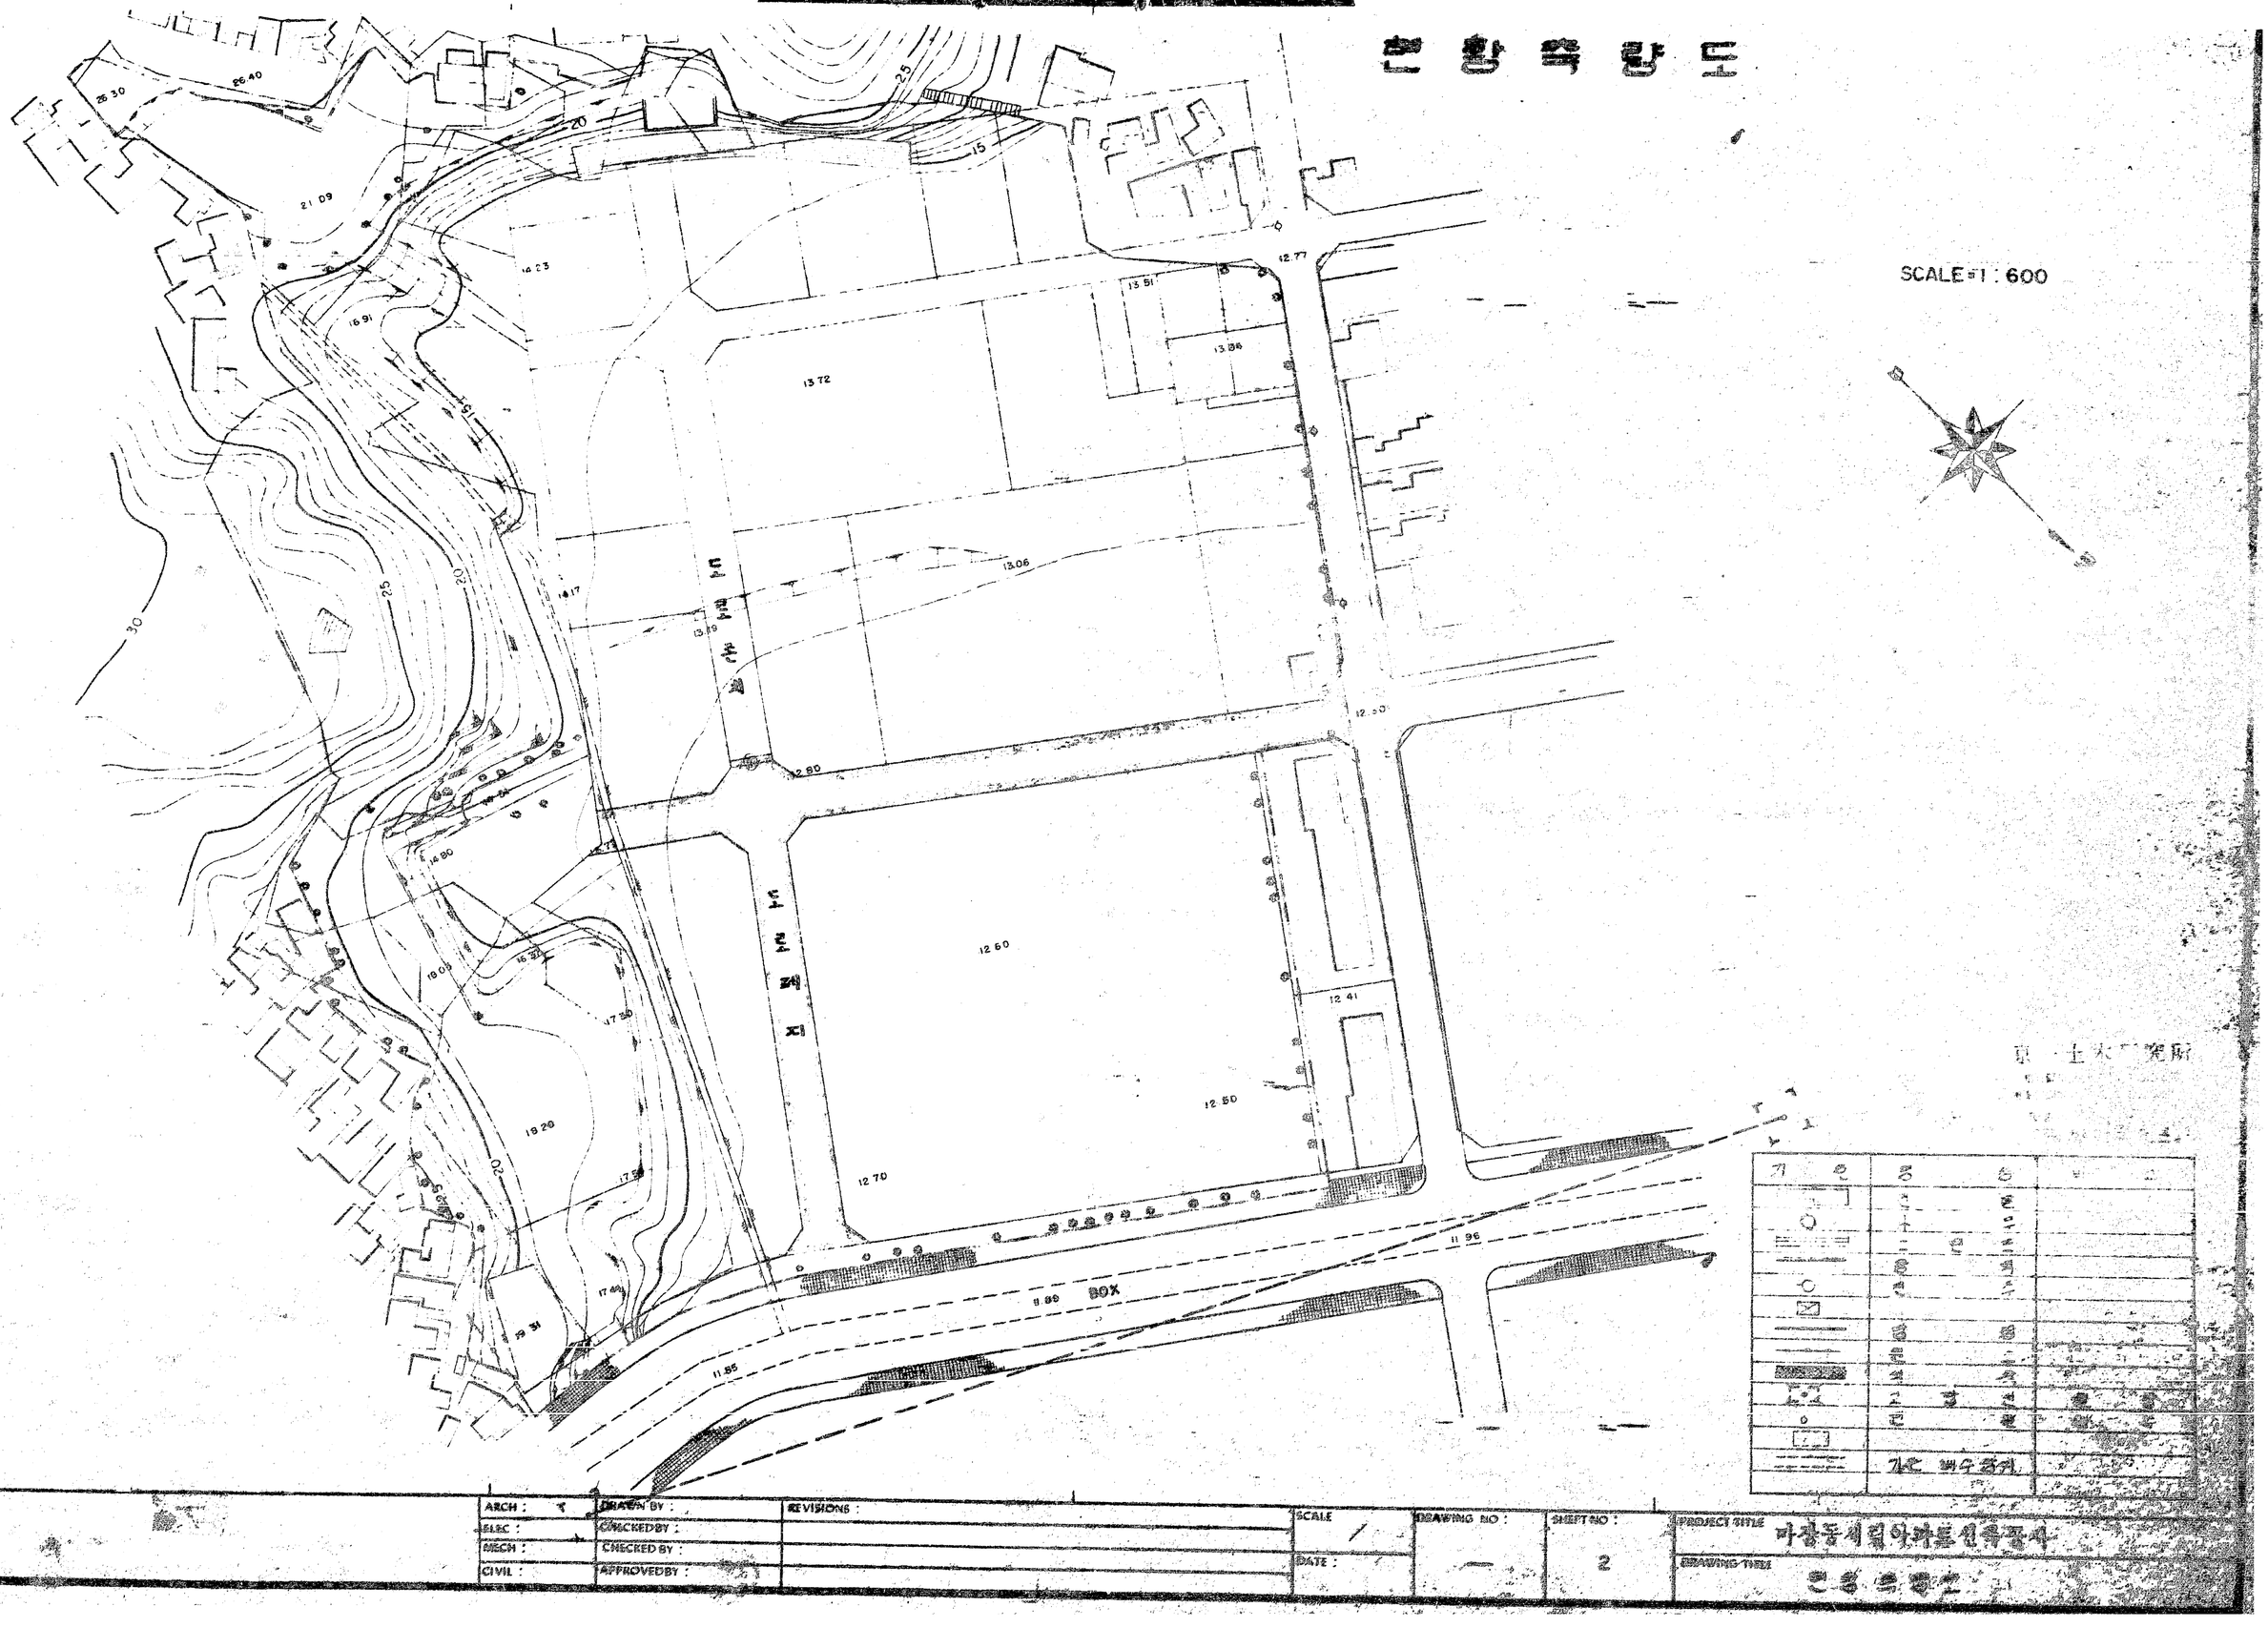

ARCH :	DRAWN BY :	REVISIONS :	SCALE 1/	DRAWING NO : —	SHEET NO : 2	PROJECT TITLE 마곡동세림아파트신축공사
ELEC :	CHECKED BY :		DATE :			DRAWING TITLE 현황측량도
MECH :	CHECKED BY :					
CIVIL :	APPROVED BY :					