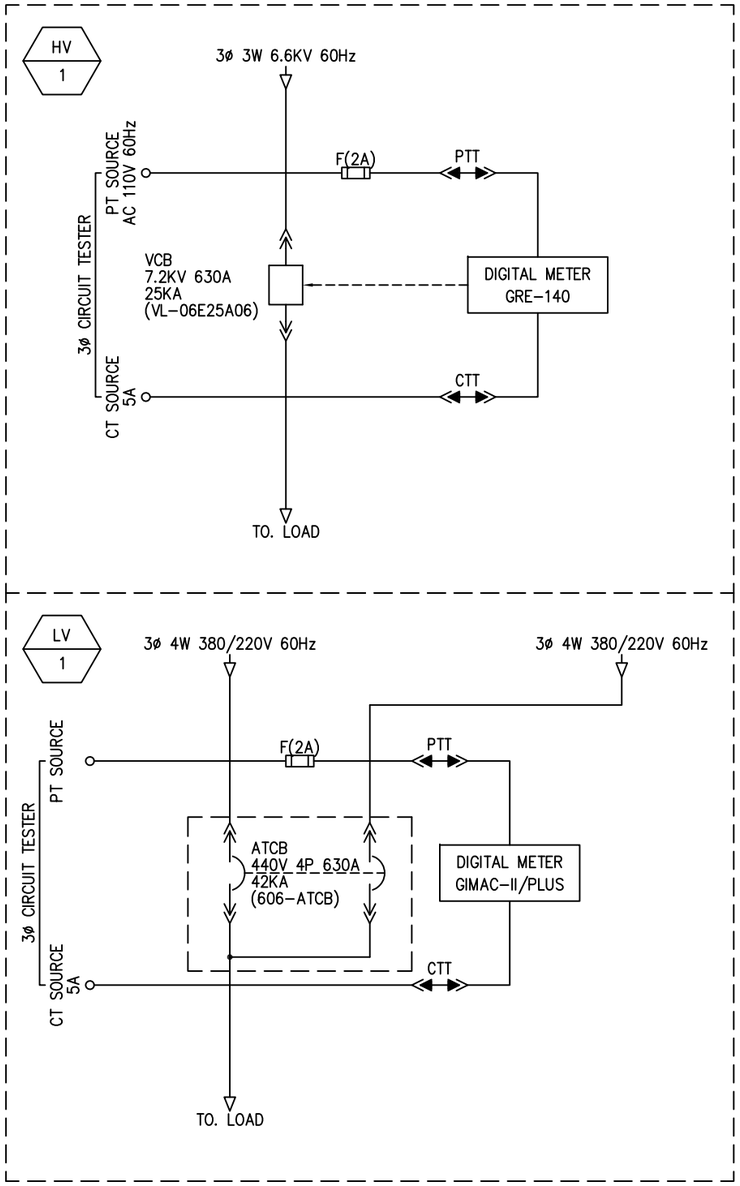

FOR CONSTRUCTION

CLIENT: 서울시농수산식품공사 SEOUL AGRO-FISHERIES & FOOD CORPORATION	2						
	1						
	0						
	A	2017.05	FOR APPROVAL	CAD	J.K. Yoo	D.G.An	D.S.Kim
	NO.	DATE	DESCRIPTIONS	DRN	DGN	RVW	APP

PROJECT NAME: 가락시장 시험용 배전반

DRAWING TITLE: SINGLE LINE DIAGRAM FOR H/V & L/V SWITCHGEAR

VENDOR: 꿈드래 사단법인 시민참여복지회

CONTRACTOR DWG. NO.			JOB NO.	
CAD FILE NAME		03HG01	-	
SCALE	PROJECT NO.	DRAWING NO.	TYPE	REV.
NONE	-	C170306-03HG01	A3	0